




Designed	Drawing Title Floor Plan				
Drawn					
Rev.	03	No:	Date	Description	Initials
Creation Date					

CONTACT US:
 **0800 689 789**
E: admin@inteillidesign.co.nz

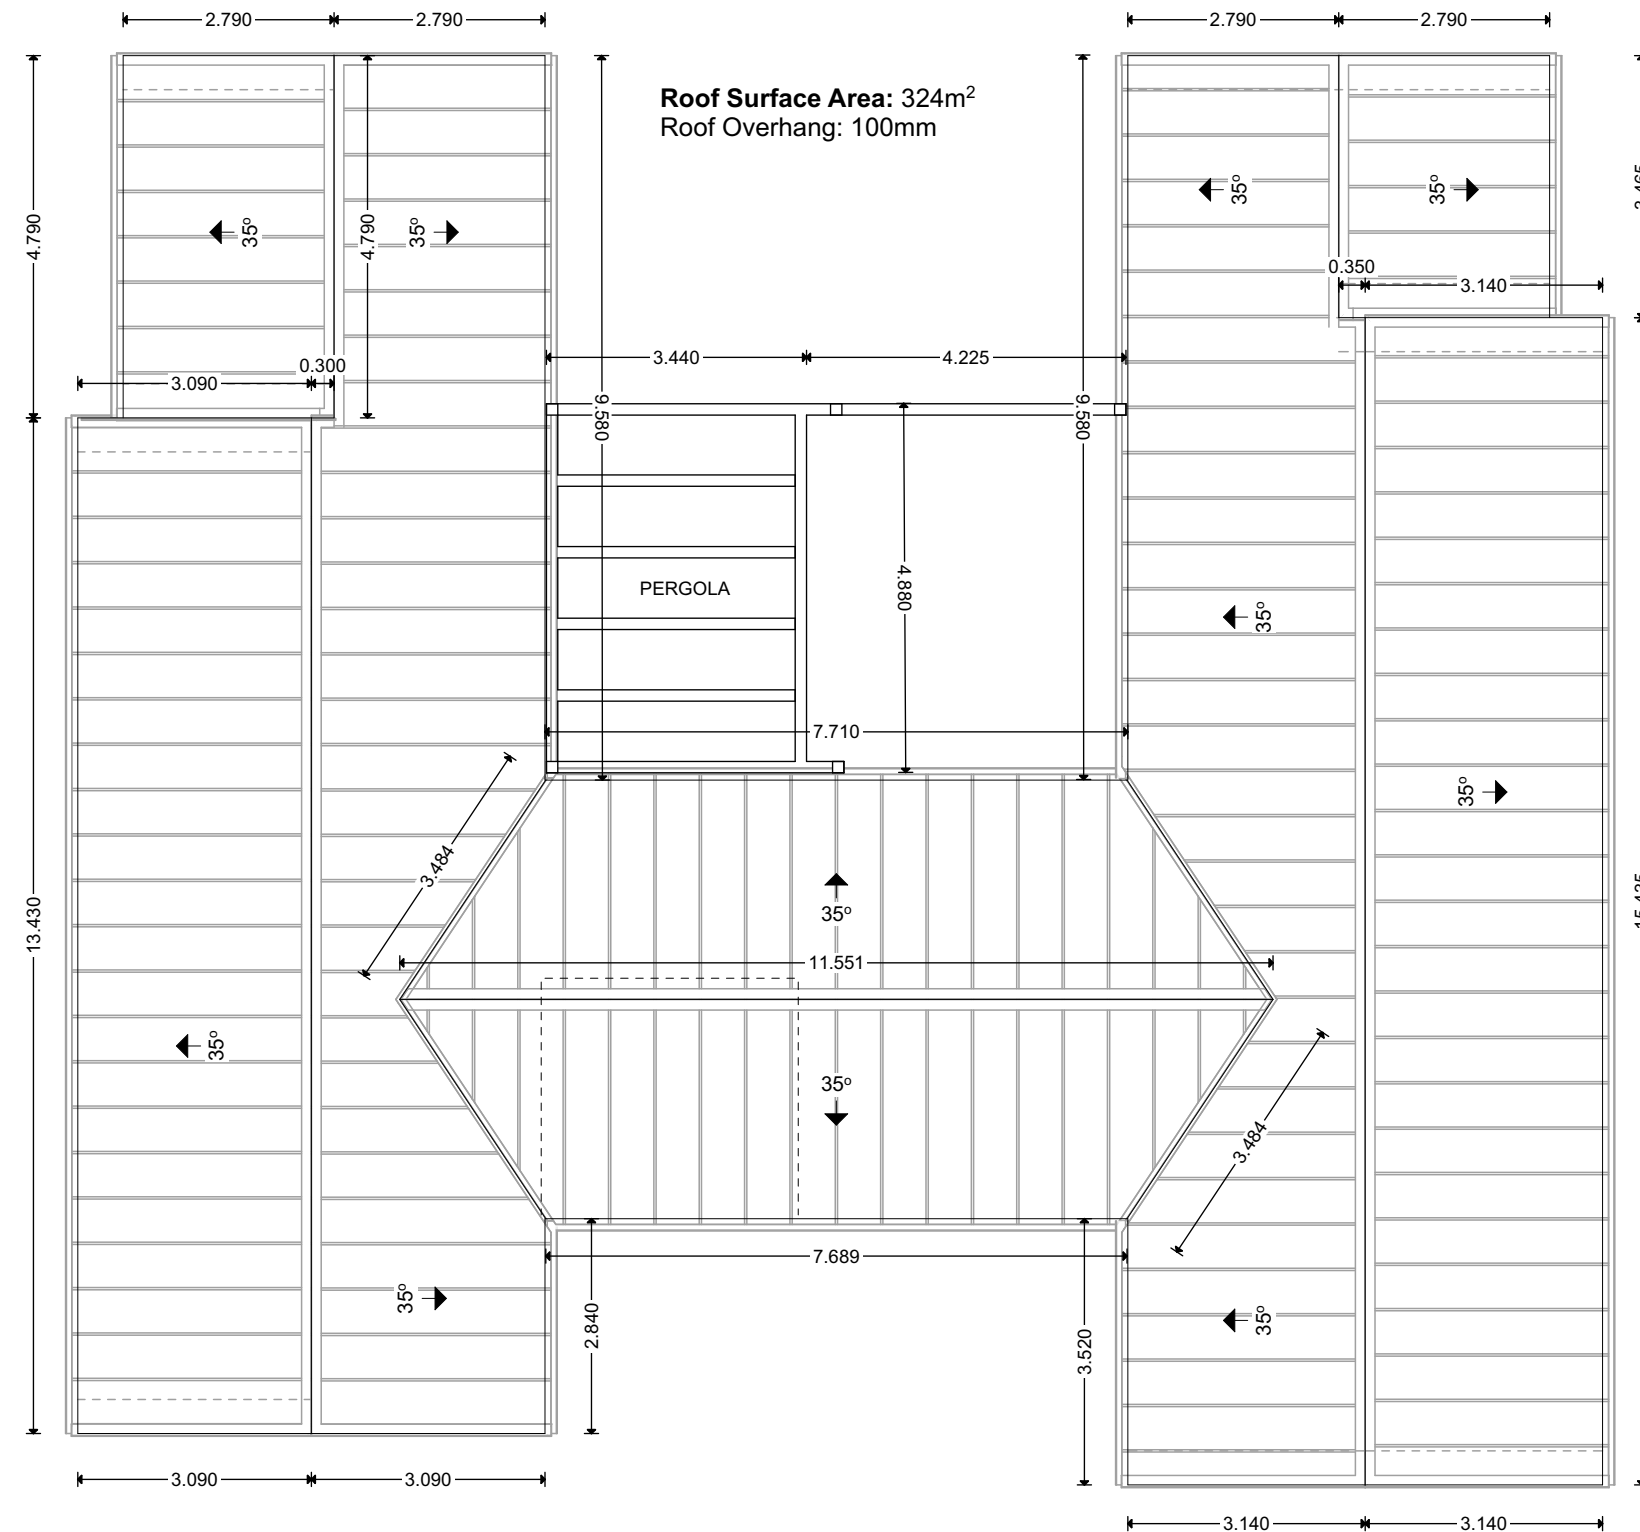



© Copyright 2024. Licensed to Intelli Design Homes.

	Design Name Echo Company Intelli Design Homes www.intelldesign.co.nz	Designed	Drawing Title Roof Plan				Drawing Number PA.01.2	Scale 1:100
		Drawn					CONTACT US: ☎ 0800 689 789 E: admin@intelldesign.co.nz	
		Rev.	03	No:	Date	Description	Initials	
		Creation Date						

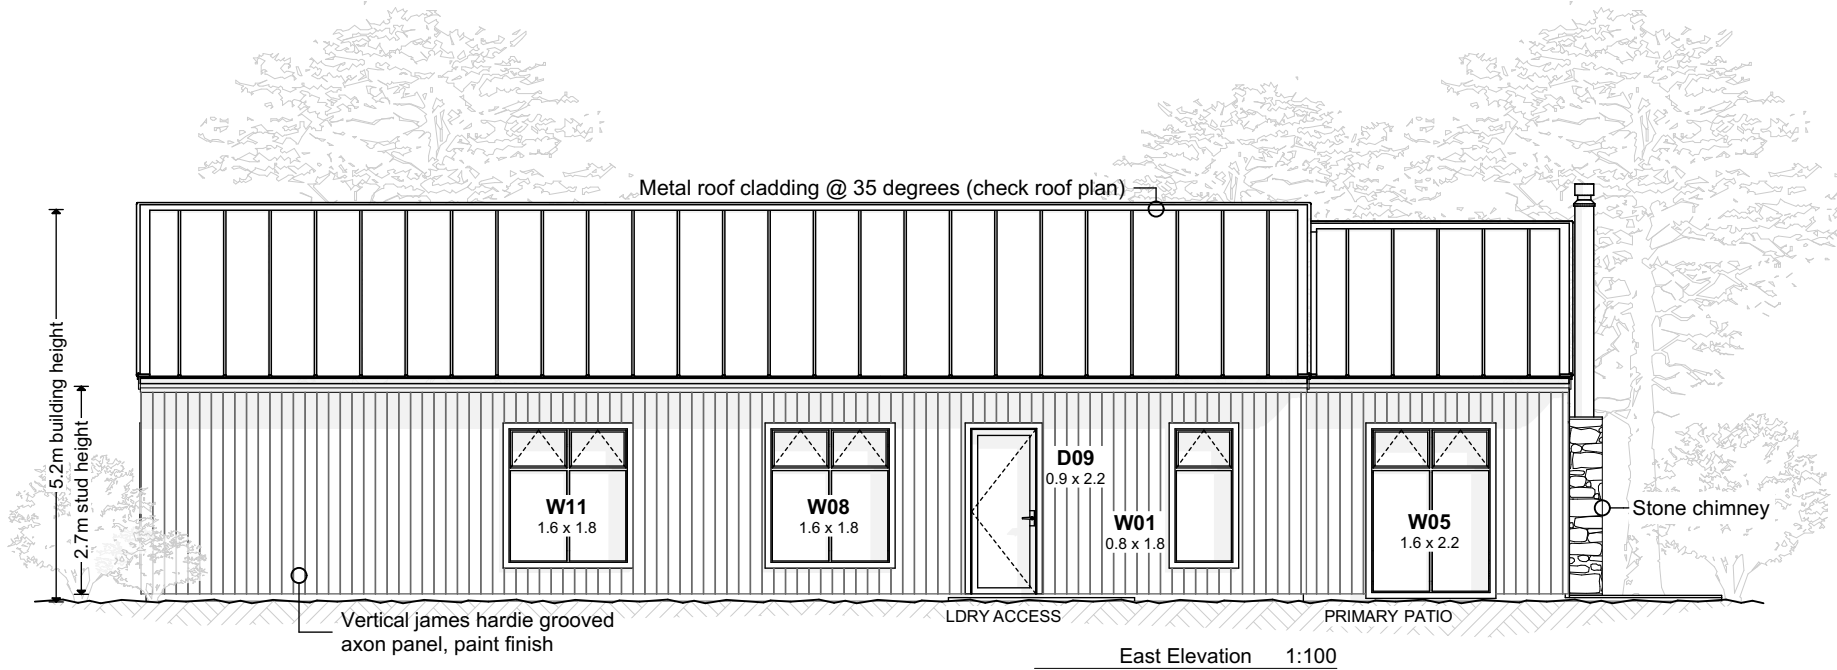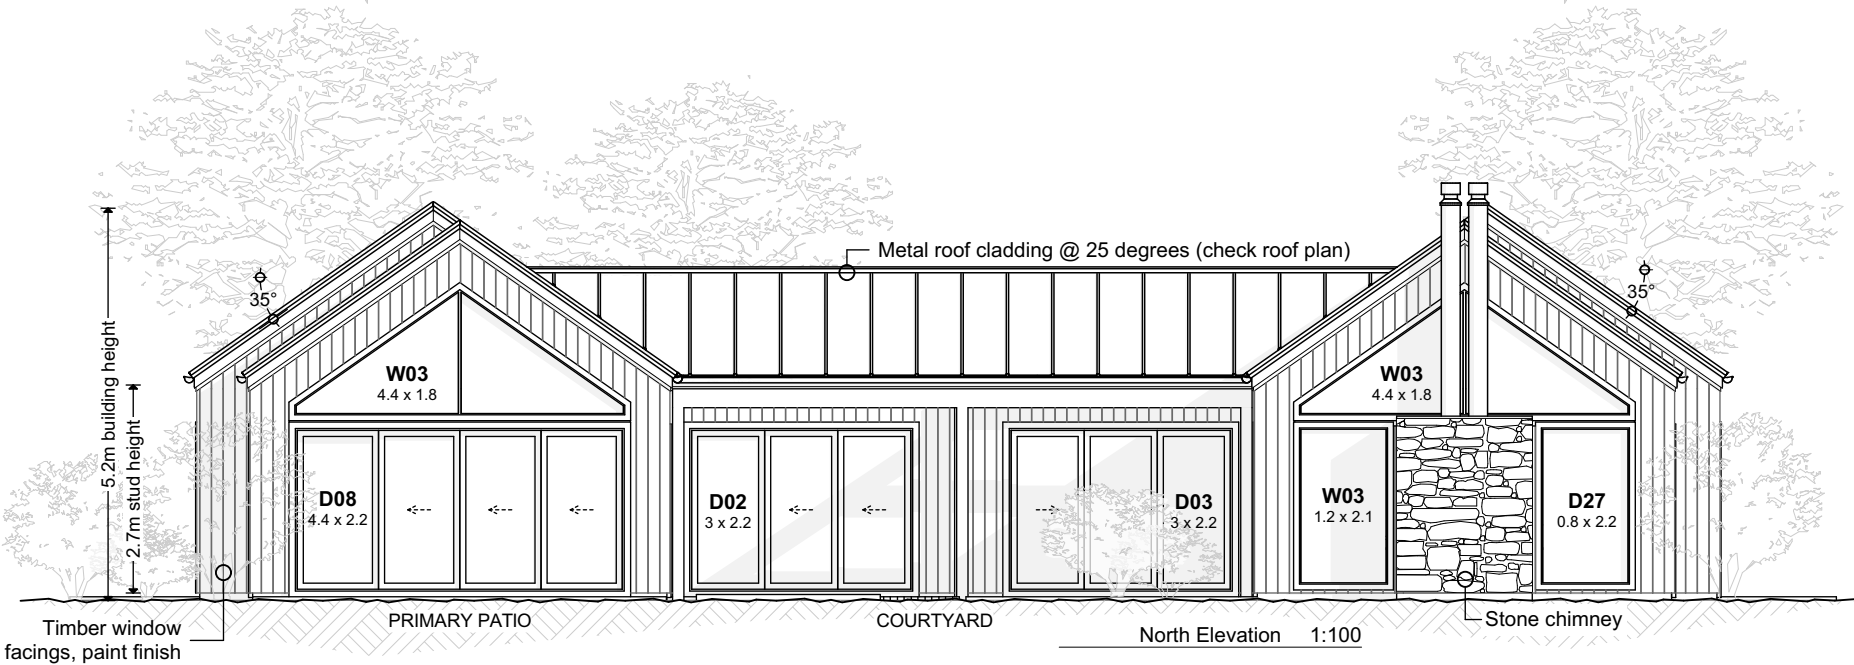




© Copyright 2024. Licensed to Intelli Design Homes.

	Design Name Echo	Designed		Drawing Title Elevations			Drawing Number PA.02.1	Scale 1:100
	Company Intelli Design Homes www.intelldesign.co.nz	Drawn						
		Rev. 03	No:	Date	Description	Initials	CONTACT US:  0800 689 789 E: admin@intelldesign.co.nz	
		Creation Date						

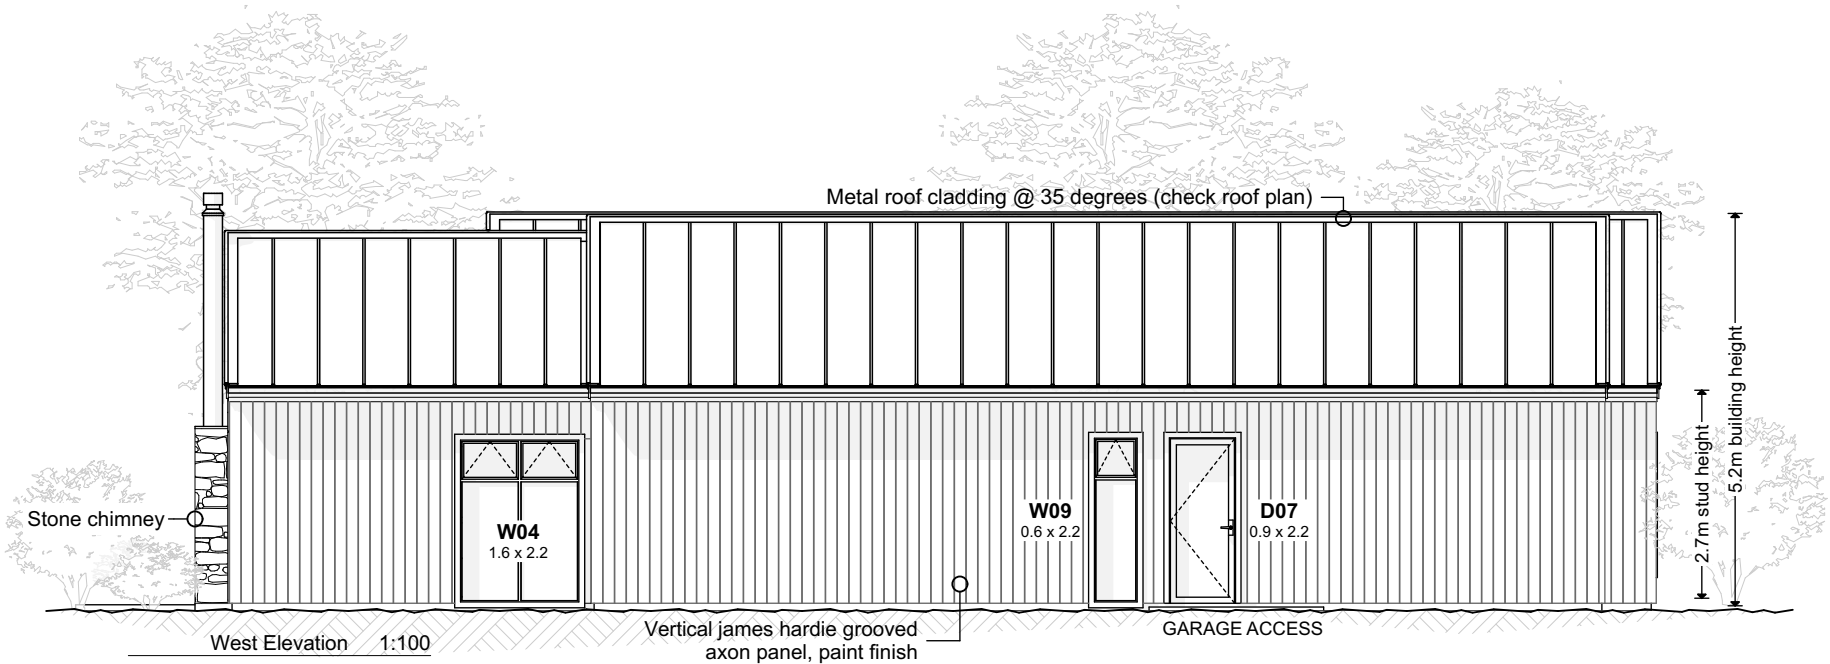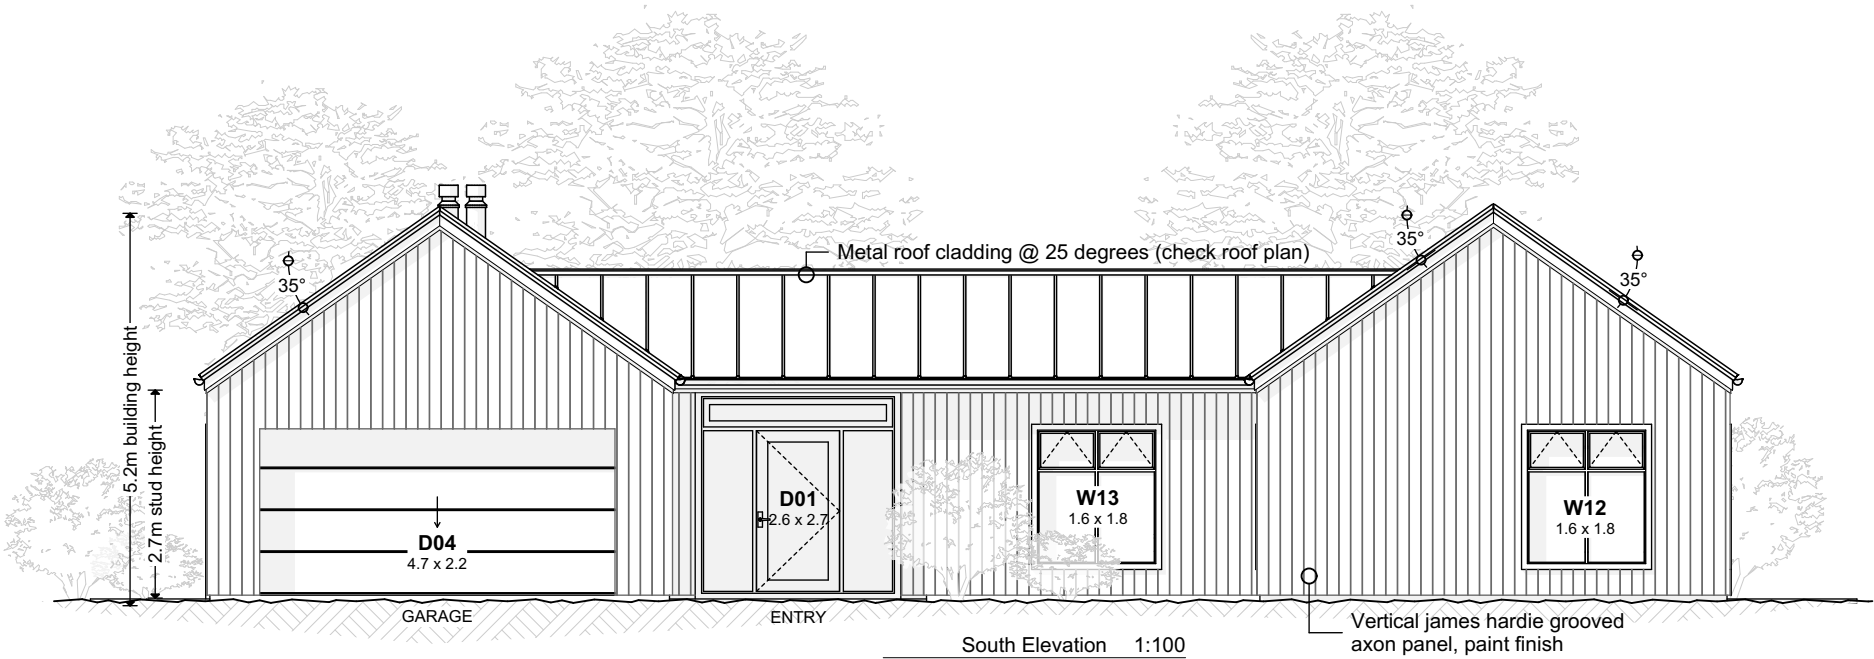

© Copyright 2024. Licensed to Intelli Design Homes.

	Design Name Echo	Designed	Drawing Title Elevations II			Drawing Number PA.02.2	Scale 1:100
	Company Intelli Design Homes www.intelldesign.co.nz	Drawn				CONTACT US: ☎ 0800 689 789 E: admin@inteillidesign.co.nz	
		Rev. 03	No:	Date	Description		
		Creation Date					

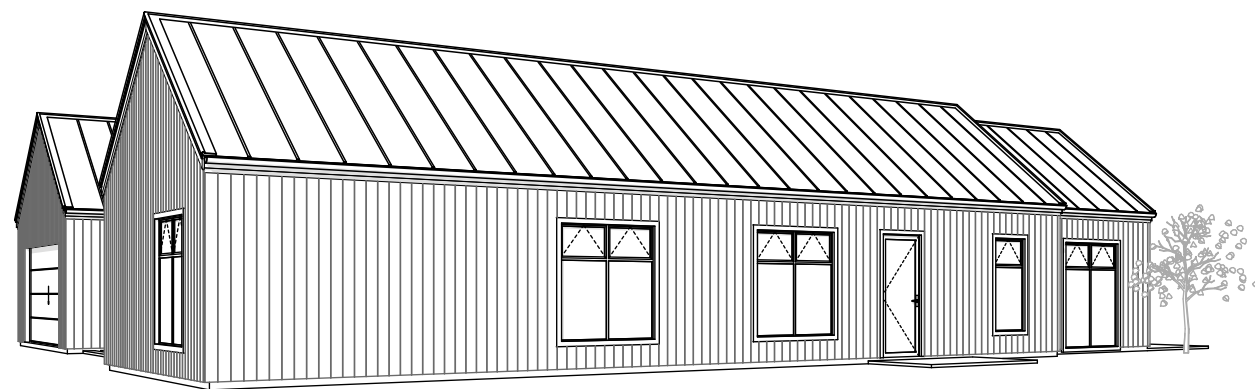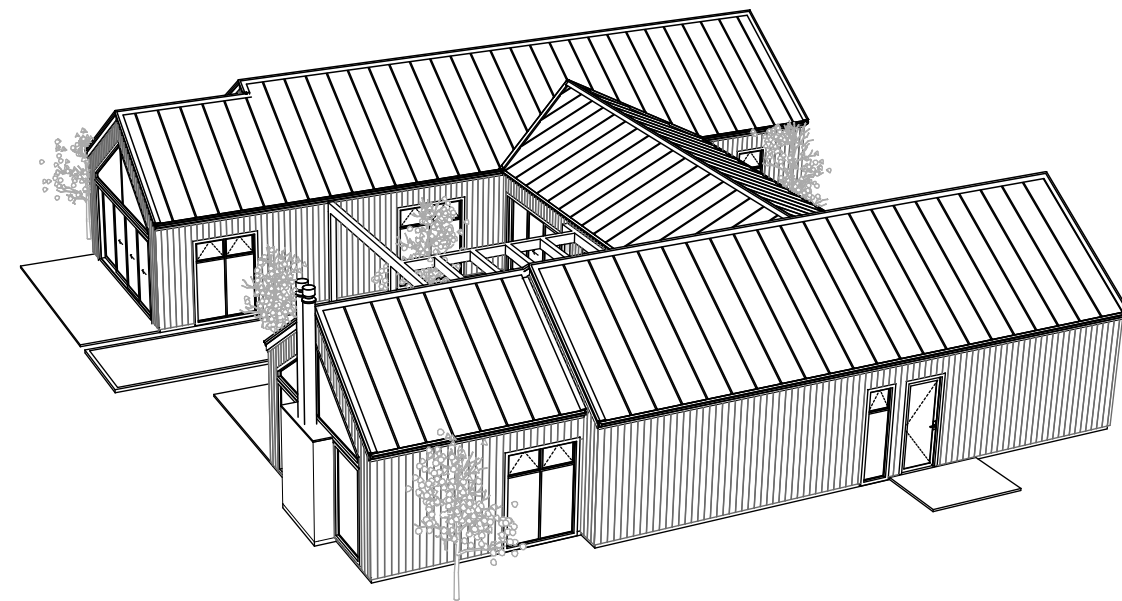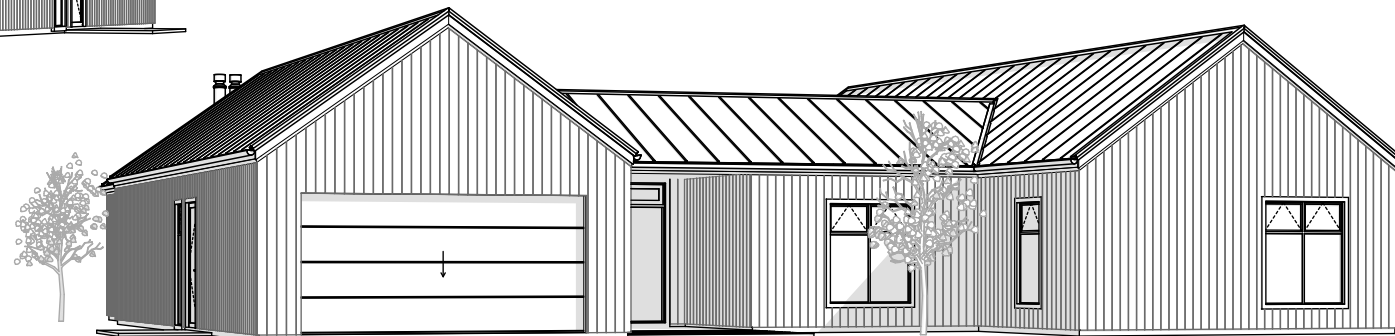

© Copyright 2024. Licensed to Intelli Design Homes.

	Design Name	Designed		Drawing Title 3D Perspectives			Drawing Number	Scale
	Echo	Drawn					PA.03.1	N/A
	Company	Rev.	03	No:	Date	Description	Initials	CONTACT US:  0800 689 789 E: admin@intellidesign.co.nz
	Intelli Design Homes							
	www.intellidesign.co.nz	Creation Date						